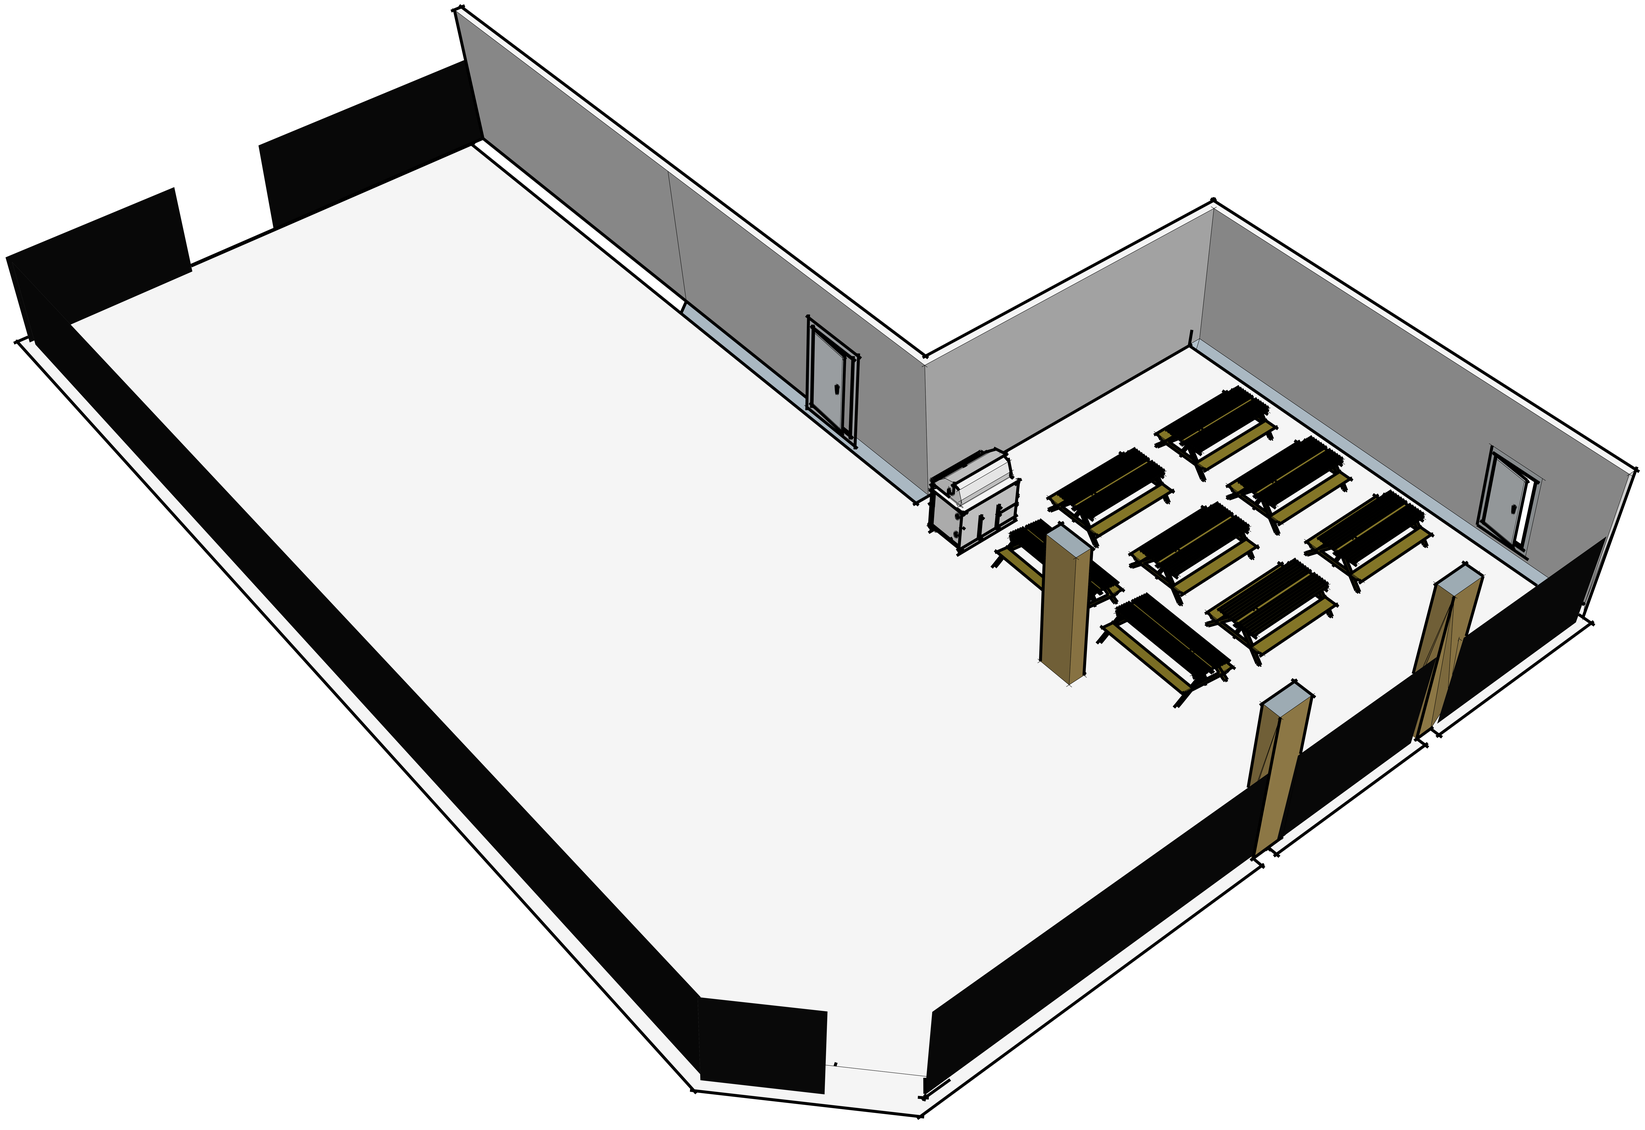BBQ Area Floor Plan